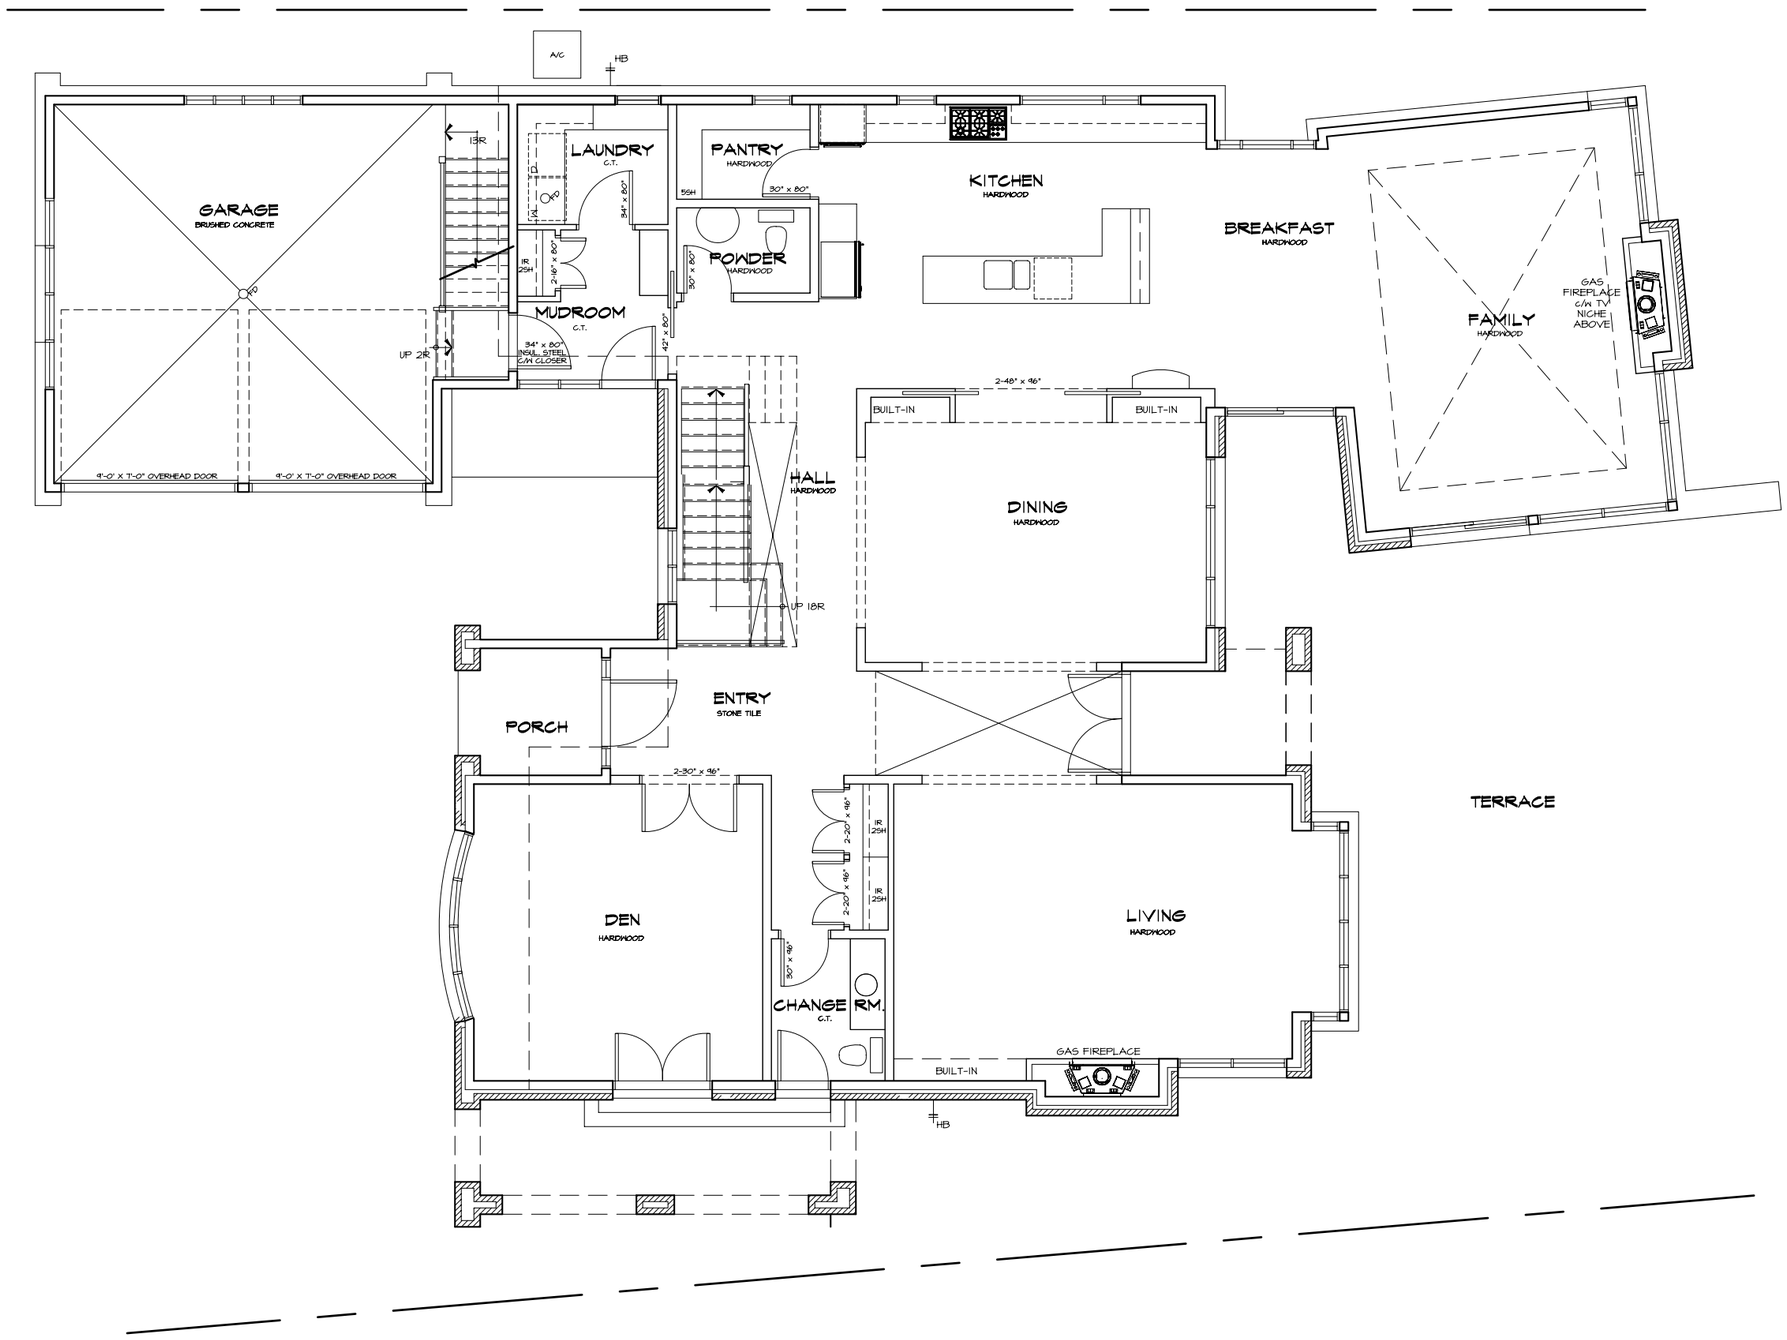
A/C
HB
GARAGE
BRUSHED CONCRETE
13R
UP 21R
9'-0" X 7'-0" OVERHEAD DOOR
9'-0" X 7'-0" OVERHEAD DOOR
LAUNDRY
C.T.
34" x 80"
PANTRY
HARDWOOD
30" x 80"
55H
KITCHEN
HARDWOOD
BREAKFAST
HARDWOOD
POWDER
HARDWOOD
30" x 80"
25H
2'-16" x 80"
MUDROOM
C.T.
34" x 80"
INSUL. STEEL
C/M CLOSER
42" x 80"
FAMILY
HARDWOOD
GAS
FIREPLACE
C/M TV
NICHE
ABOVE
2-48" x 96"
BUILT-IN
BUILT-IN
HALL
HARDWOOD
DINING
HARDWOOD
UP 18R
ENTRY
STONE TILE
PORCH
2-30" x 96"
TERRACE
2-20" x 96"
2-20" x 96"
13R
25H
13R
25H
DEN
HARDWOOD
LIVING
HARDWOOD
30" x 96"
CHANGE RM.
C.T.
GAS FIREPLACE
BUILT-IN
HB